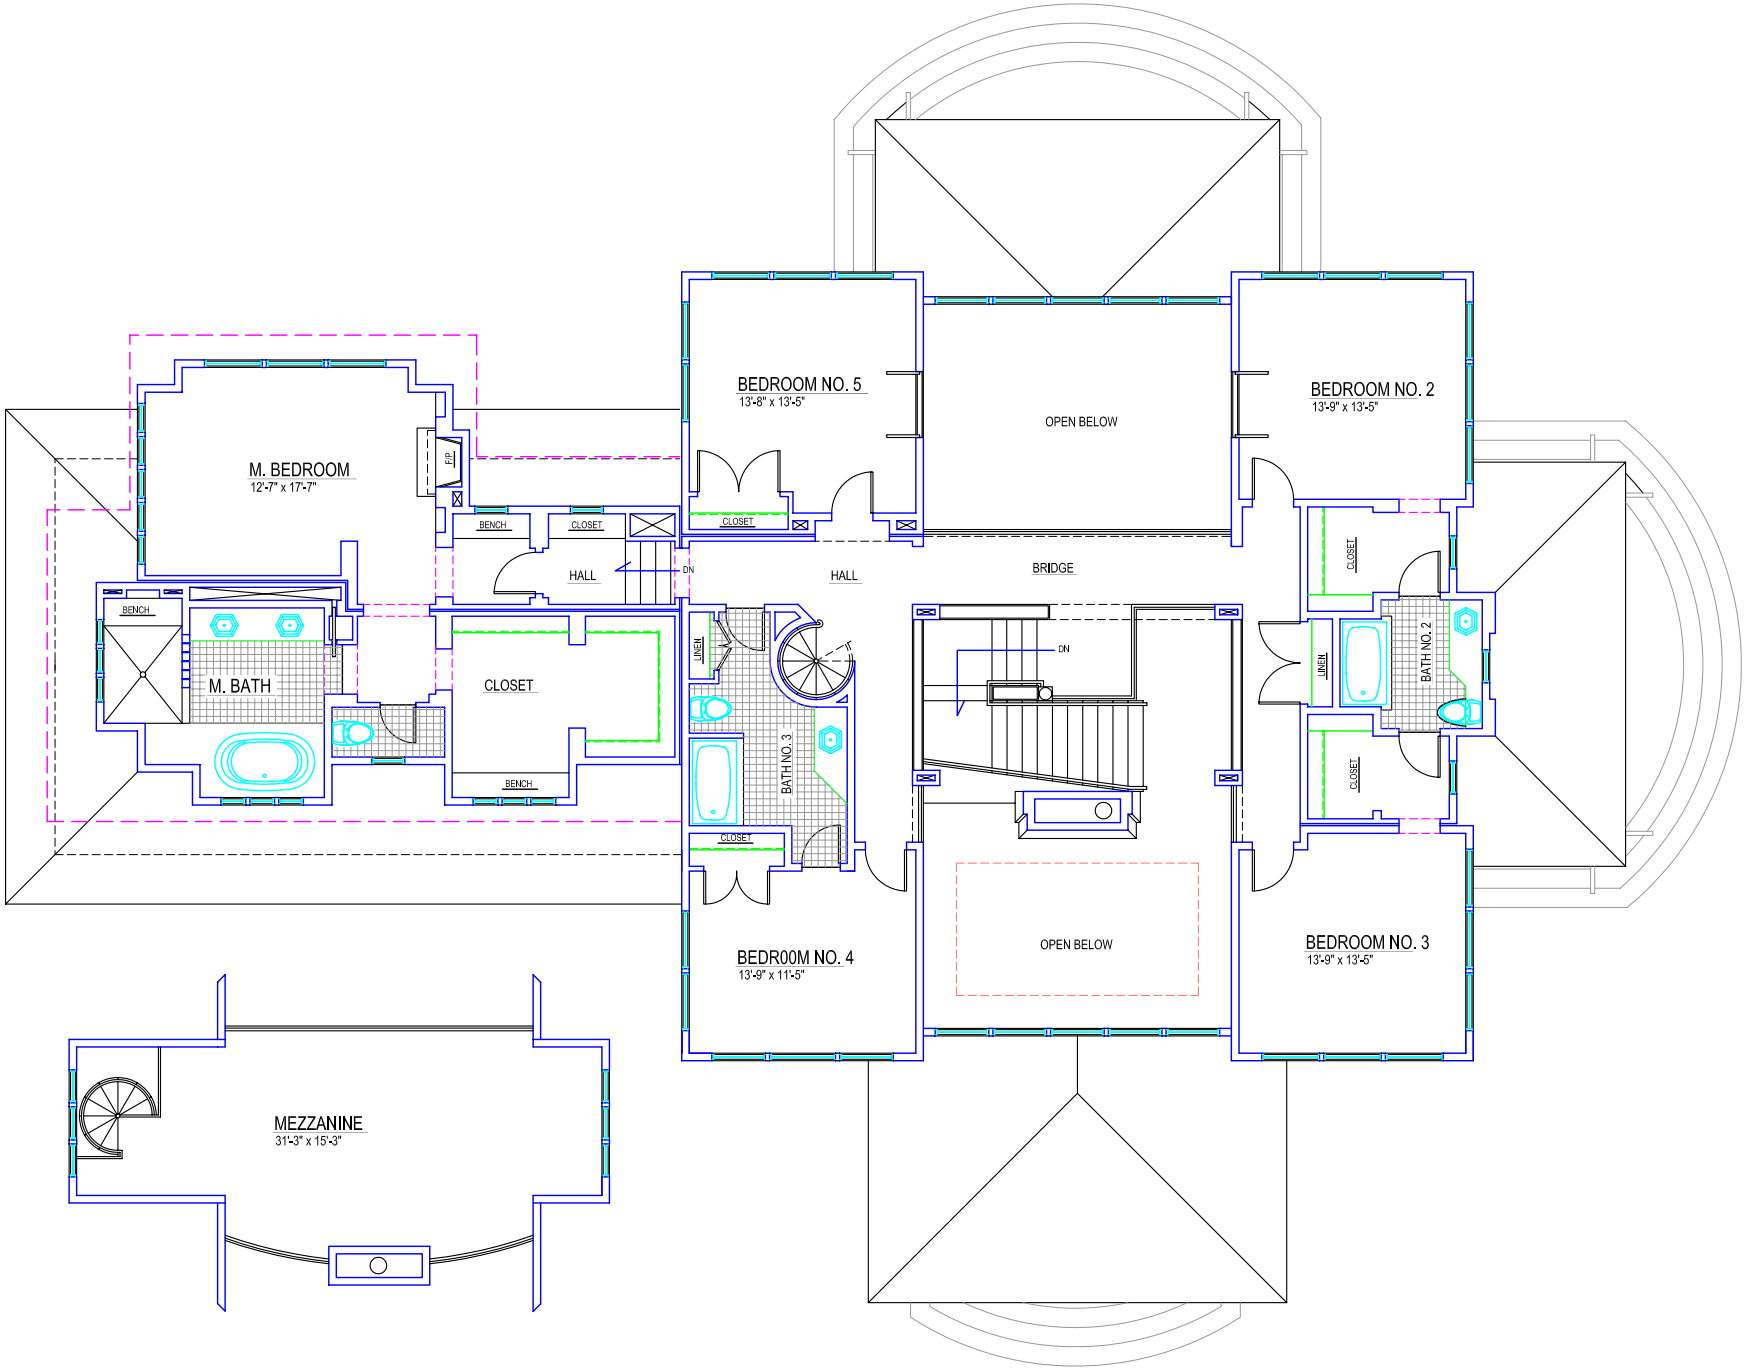

MADISON 1 - SECOND FLOOR PLAN

SCALE: 1/4 IN. = 1.- FOOT